Togal areas		
Net area	22	6,042.51 SF
Togal lines		
Wall centerline	142	1,029.71 FT
Togal counts		
Toilet	2	2 EA
Sink	4	4 EA
Single Swing Door	20	20 EA
Gear lockers	24	24 EA
Lockers	4	4 EA

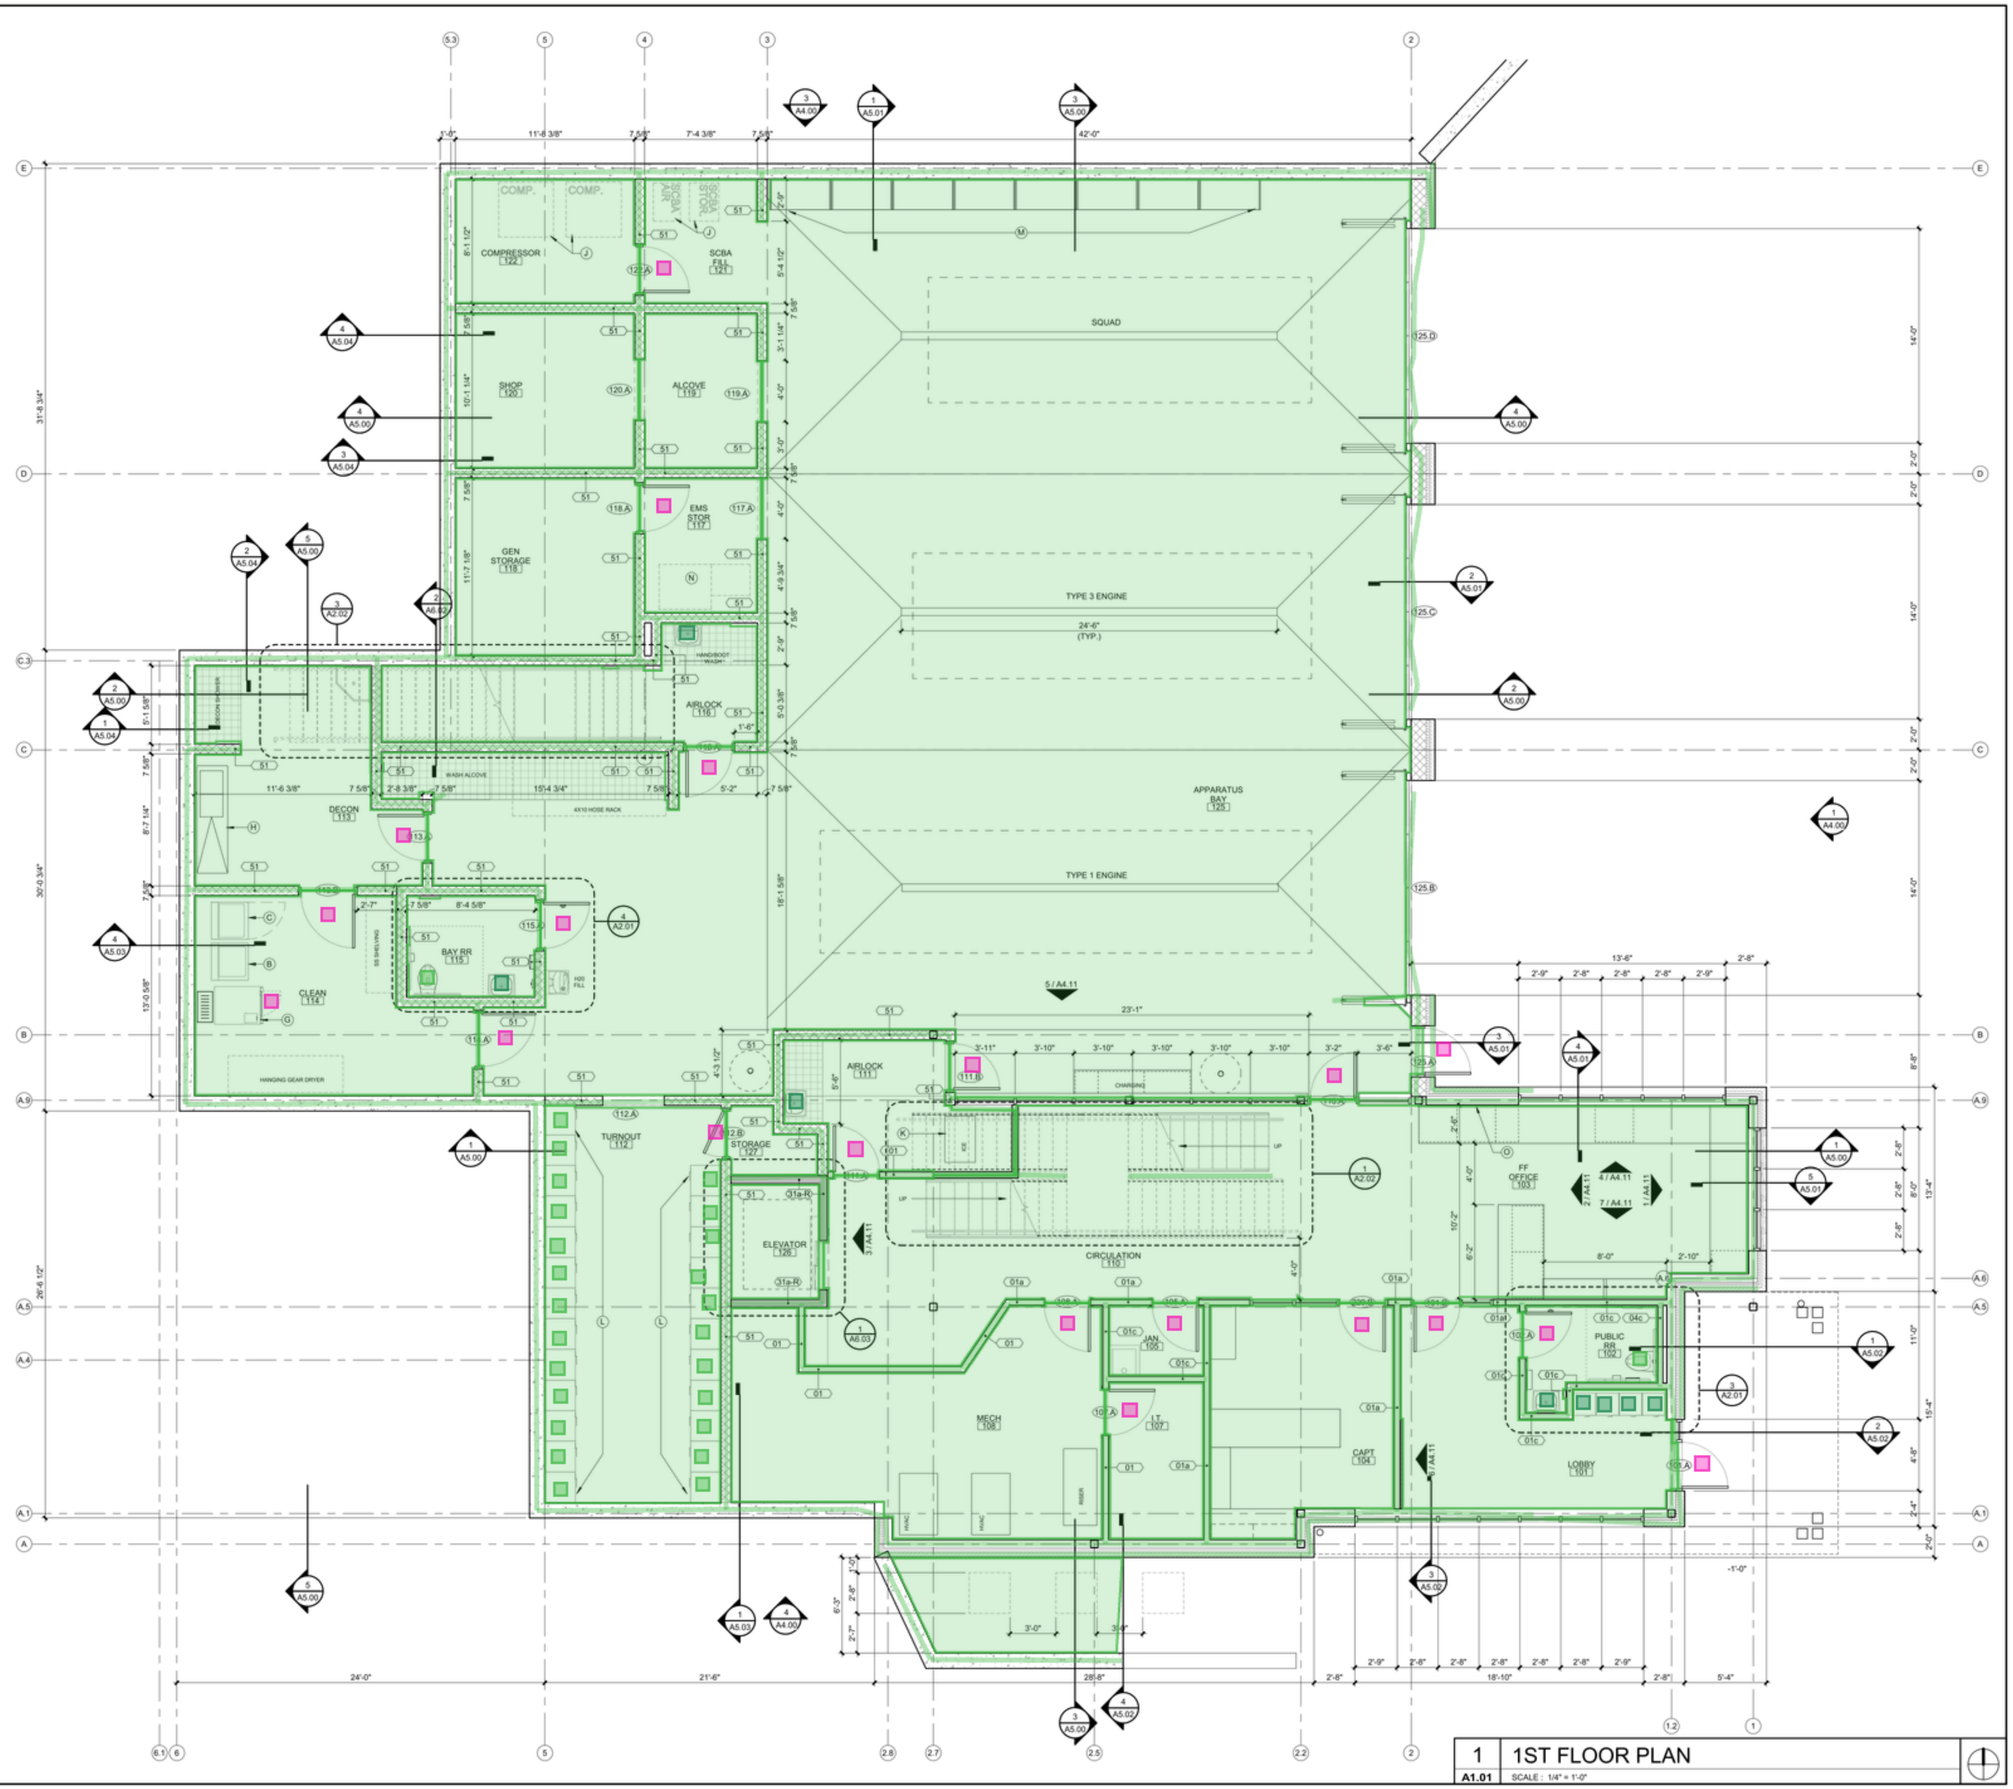

OLATHE KANSAS

Olathe Fire Station No. 8

14700 Lakeshore Dr
Olathe KS

Project No.:	19003
Date:	02.17.2020
Issued For:	DESIGN DEVELOPMENT

REVISIONS

No.	Date	Description

REGISTRATION

NOT FOR CONSTRUCTION

PROJECT TEAM

ARCHITECT	FINKLE+WILLIAMS ARCHITECTURE
FIRE STATION CONSULTANT	TCA ARCHITECTURE
CIVIL	SK DESIGN GROUP
LANDSCAPE	SWT DESIGN
STRUCTURAL	BOB D. CAMPBELL
PLUMBING	LANKFORD | FENDLER
MECHANICAL	LANKFORD | FENDLER
ELECTRICAL	LANKFORD | FENDLER
CONTRACTOR	TURNER CONSTRUCTION

FINKLE + WILLIAMS ARCHITECTURE

7007 College Blvd, Suite 415
Overland Park, Kansas 66211
913+498-1550

SHEET TITLE

FIRST FLOOR PLAN

SHEET NUMBER

A1.01

C:\Users\elfostar\Documents\Olathe FS8-NEW_Central_R18_elfostar.rvt

Togal areas	
Footprint 1	7,207.9 SF
Net area 30	6,547.37 SF
Doors area 25	51.2 SF
Gross area 29	7,262.07 SF
Gross Internal Are... 29	6,802.6 SF
Togal lines	
Doors centerline 25	76.45 FT
Wall centerline 154	1,031.75 FT
Wall Perimeter 30	1,466.17 FT
Togal counts	
Toilet 5	5 EA
Sink 5	5 EA
Single Swing Door 20	20 EA
Urinals 1	1 EA
Cooktop 1	1 EA
Lockers 18	18 EA

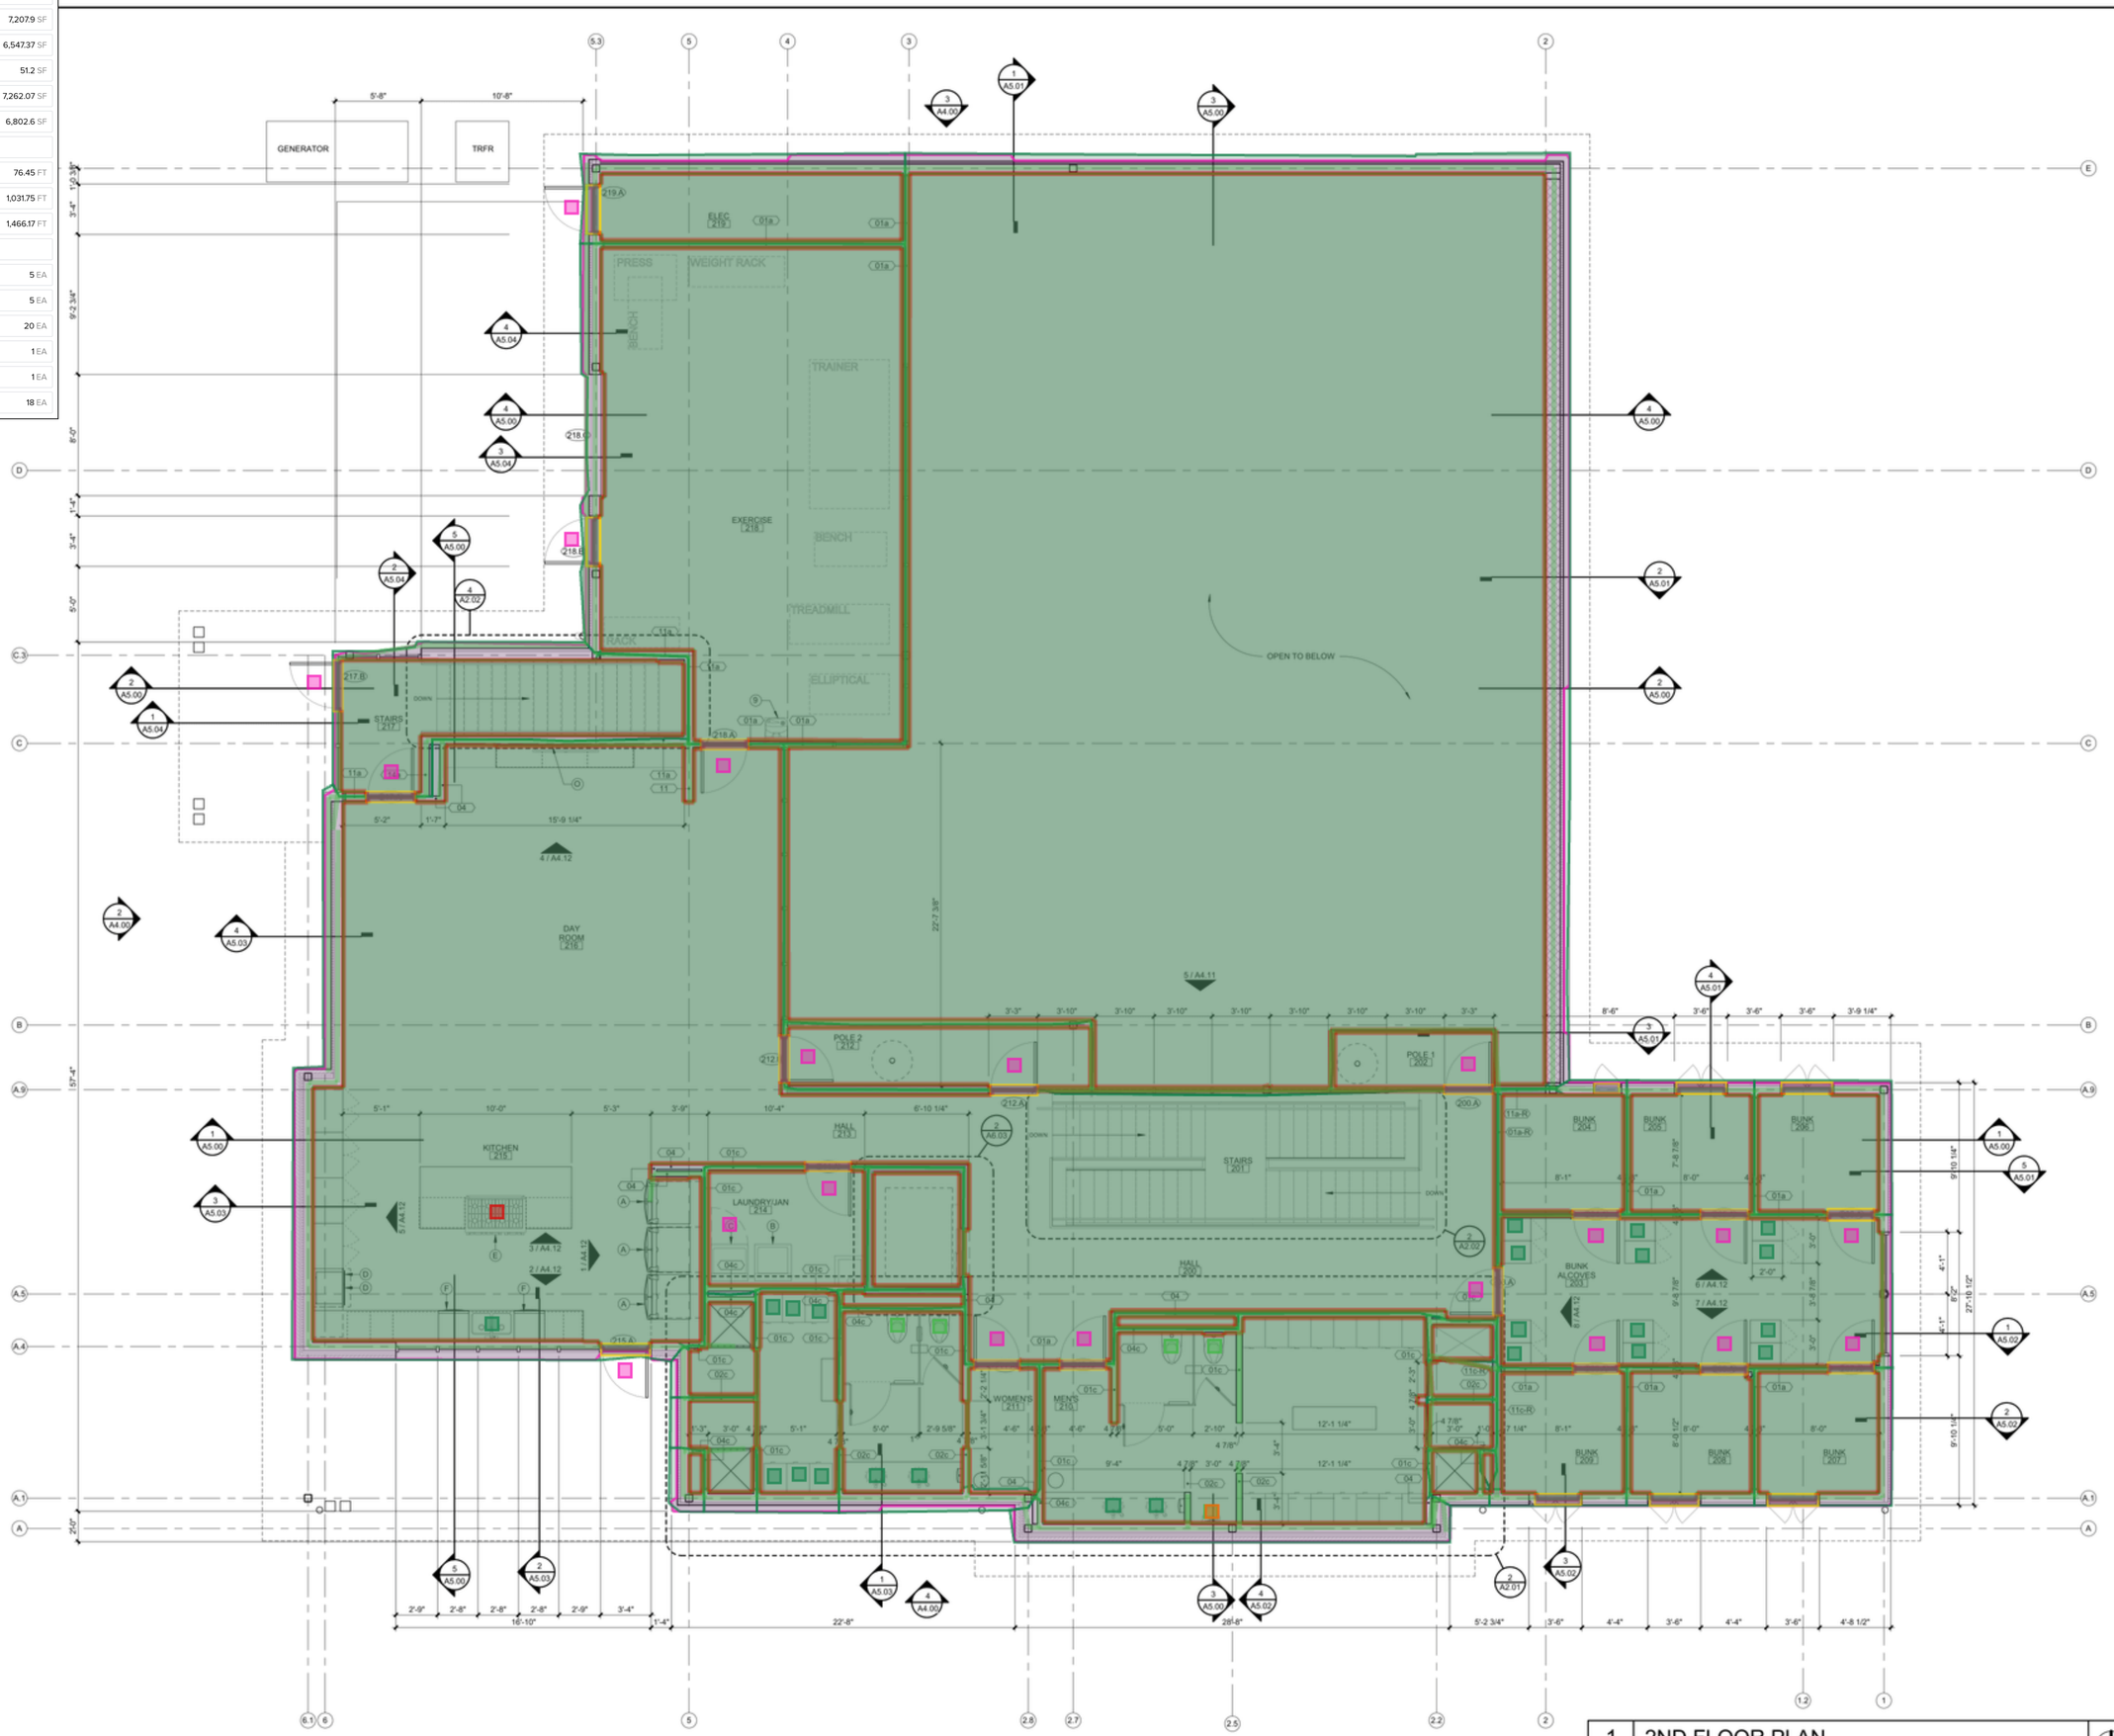

1 | 2ND FLOOR PLAN
A1.02 | SCALE : 1/4" = 1'-0"

OLATHE KANSAS

Olathe Fire Station No. 8

14700 Lakeshore Dr
Olathe KS

Project No.:	19003
Date:	02.17.2020
Issued For:	DESIGN DEVELOPMENT

REVISIONS

No.	Date	Description

REGISTRATION

NOT FOR CONSTRUCTION

PROJECT TEAM

ARCHITECT	FINKLE+WILLIAMS ARCHITECTURE
FIRE STATION CONSULTANT	TCA ARCHITECTURE
CIVIL	SK DESIGN GROUP
LANDSCAPE	SWT DESIGN
STRUCTURAL	BOB D. CAMPBELL
PLUMBING	LANKFORD | FENDLER
MECHANICAL	LANKFORD | FENDLER
ELECTRICAL	LANKFORD | FENDLER
CONTRACTOR	TURNER CONSTRUCTION

FINKLE + WILLIAMS
ARCHITECTURE

7007 College Blvd, Suite 415
Overland Park, Kansas 66211
913+498-1550

SHEET TITLE

SECOND FLOOR PLAN

SHEET NUMBER

A1.02

C:\Users\efoster\Documents\Olathe FS8-NEW_Central_R18_efosterfoster.rvt